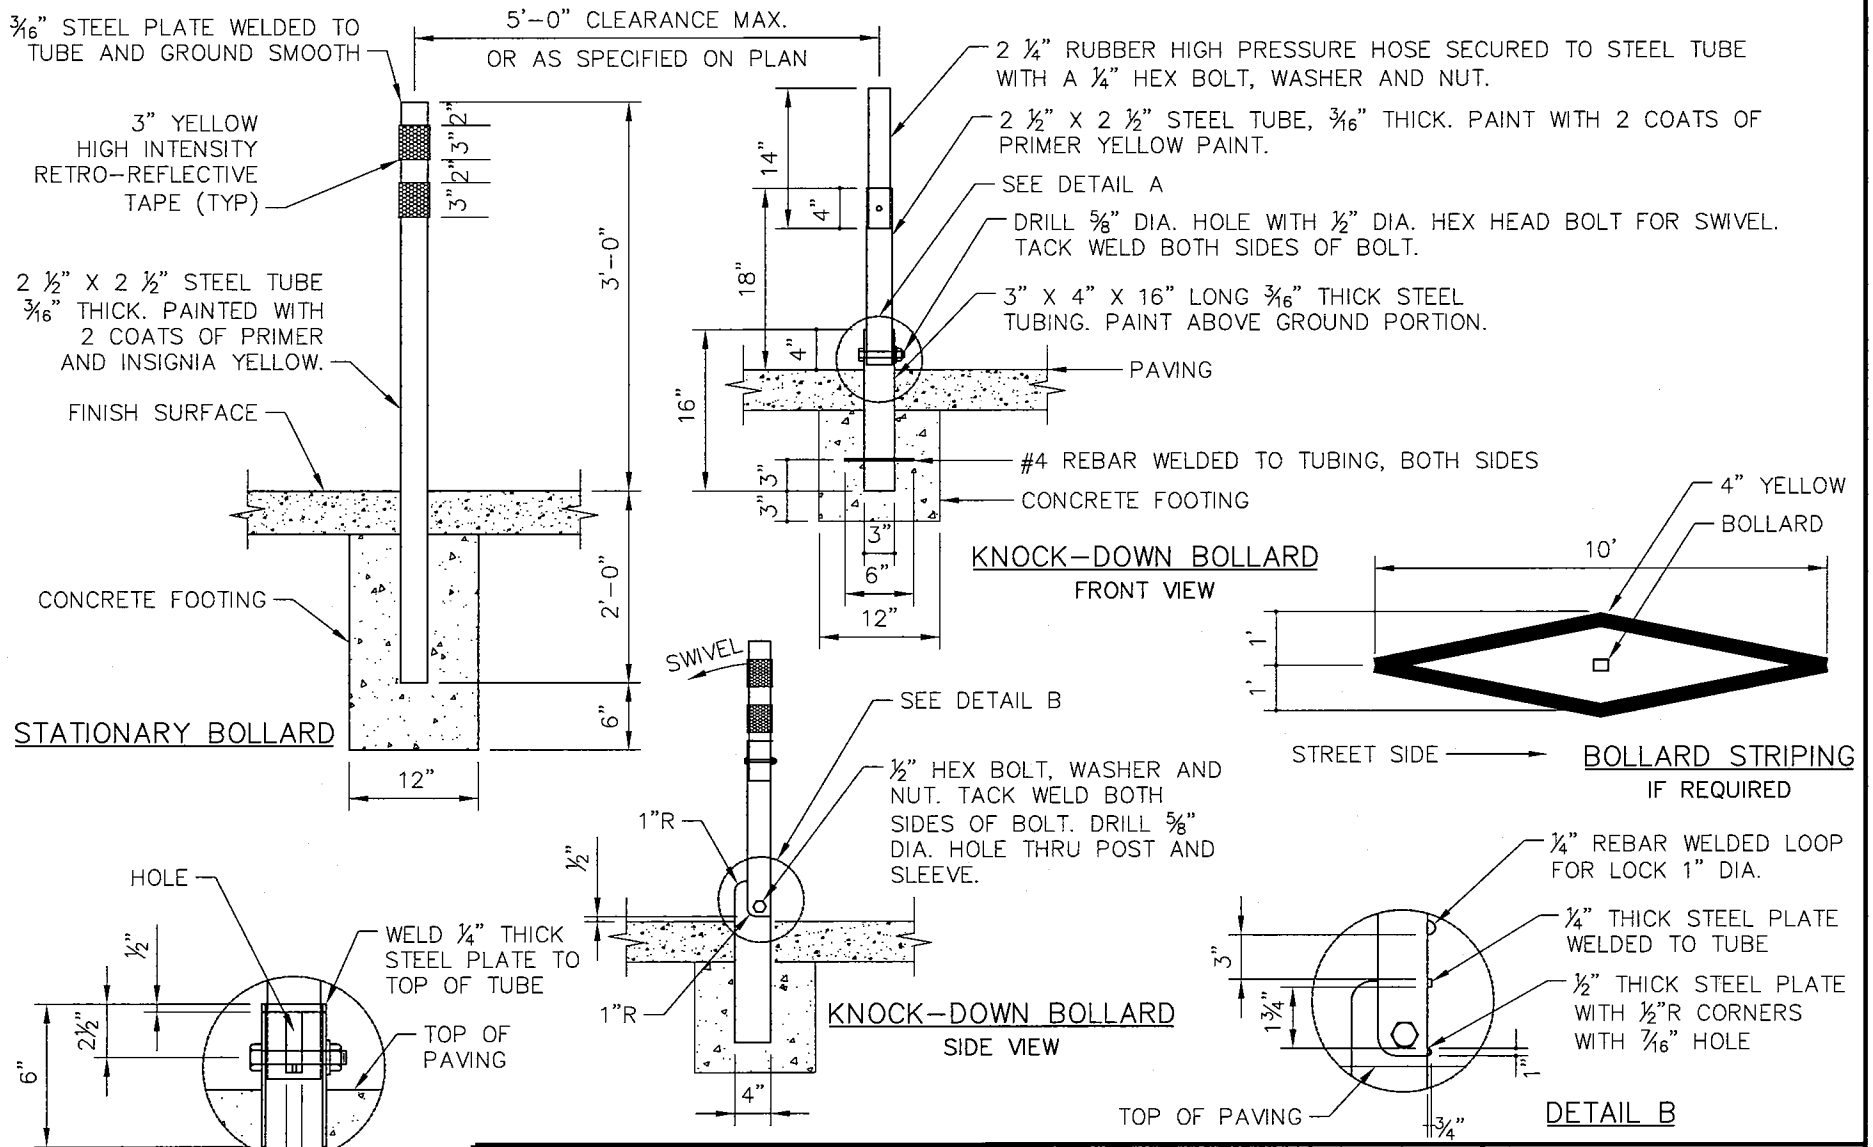

DATE: 01/18/2007	NOT TO SCALE

REVISION	BY	APPROVED	DATE

CITY OF ELK GROVE - PUBLIC WORKS

KNOCK-DOWN BOLLARD AND STATIONARY BOLLARD

APPROVED BY:

CITY ENGINEER

DRAWING NUMBER

L - 21